SITE LOCATION

OTHER LAND IN APPLICANT'S CONTROL

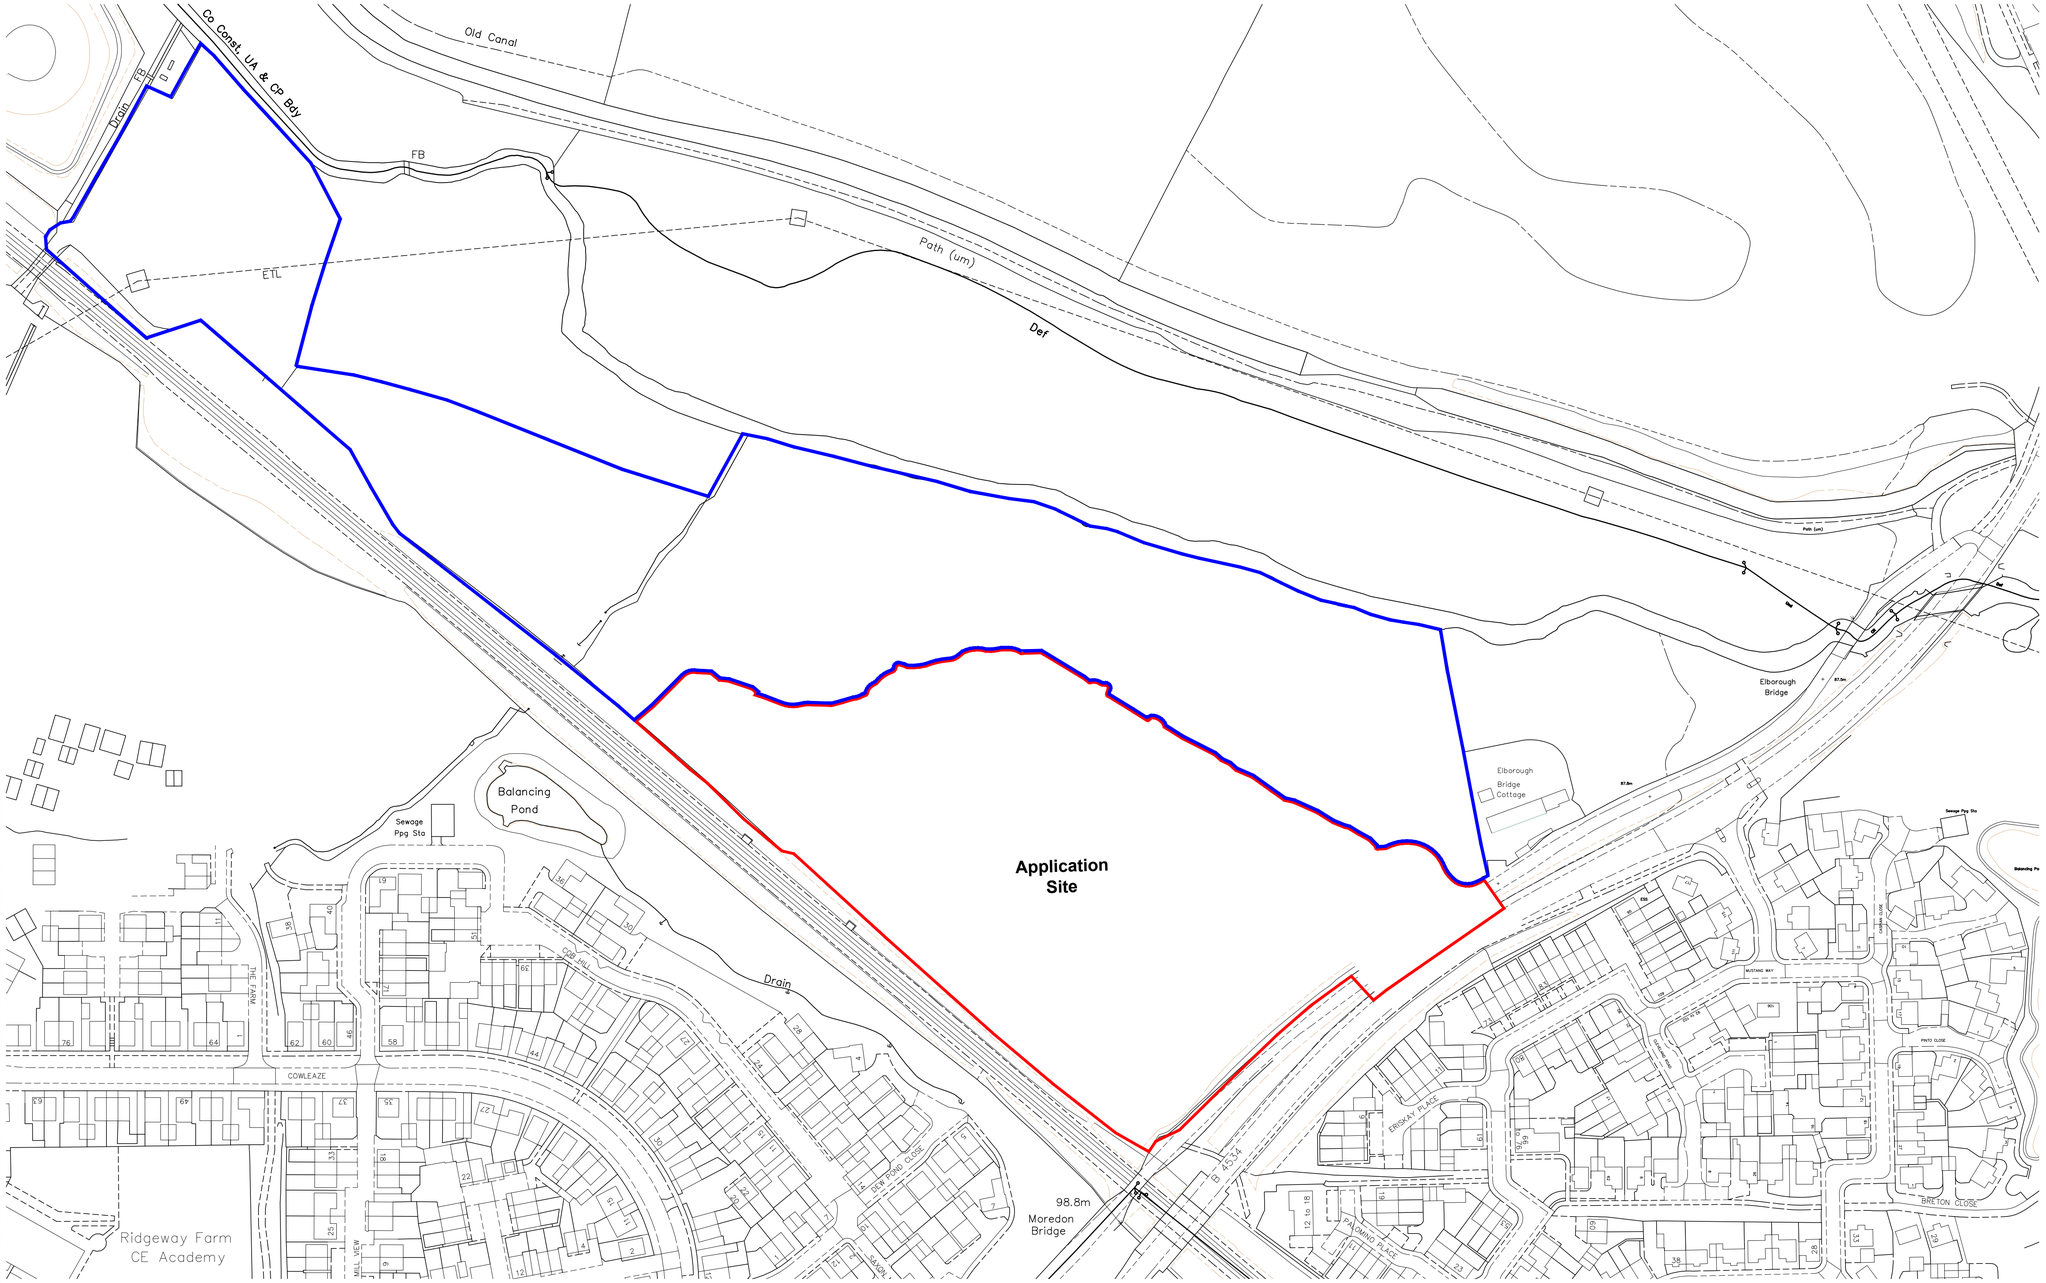

Copyright Pegasus Planning Group Ltd. Crown copyright. All rights reserved. Ordnance Survey Copyright Licence number 100042976. Promap Licence number 100020449. EmapSite Licence number 0100031673. Standard OS licence rights conditions apply. Pegasus accepts no liability for any use of this document other than for its original purpose, for the original client, or following Pegasus' express agreement to such use. T 01285 641717 www.pegasusgroup.co.uk

N W E S 0 10 50m

PURTON ROAD, SWINDON - SITE LOCATION PLAN

Pegasus Design

PLANNING | DESIGN | ENVIRONMENT | ECONOMICS | WWW.PEGASUSGROUP.CO.UK | TEAM/DRAWN BY EJT | APPROVED BY P.M: EJT | DATE: 20/11/20 | SCALE: 1:1250 @ A1 | DRWG: P18-1721_6-2 REV: _ | CLIENT: BEECHCROFT LAND LTD |