Rev

Drawing Number HIAM/25-26/S1071/001

DO NOT SCALE

A1

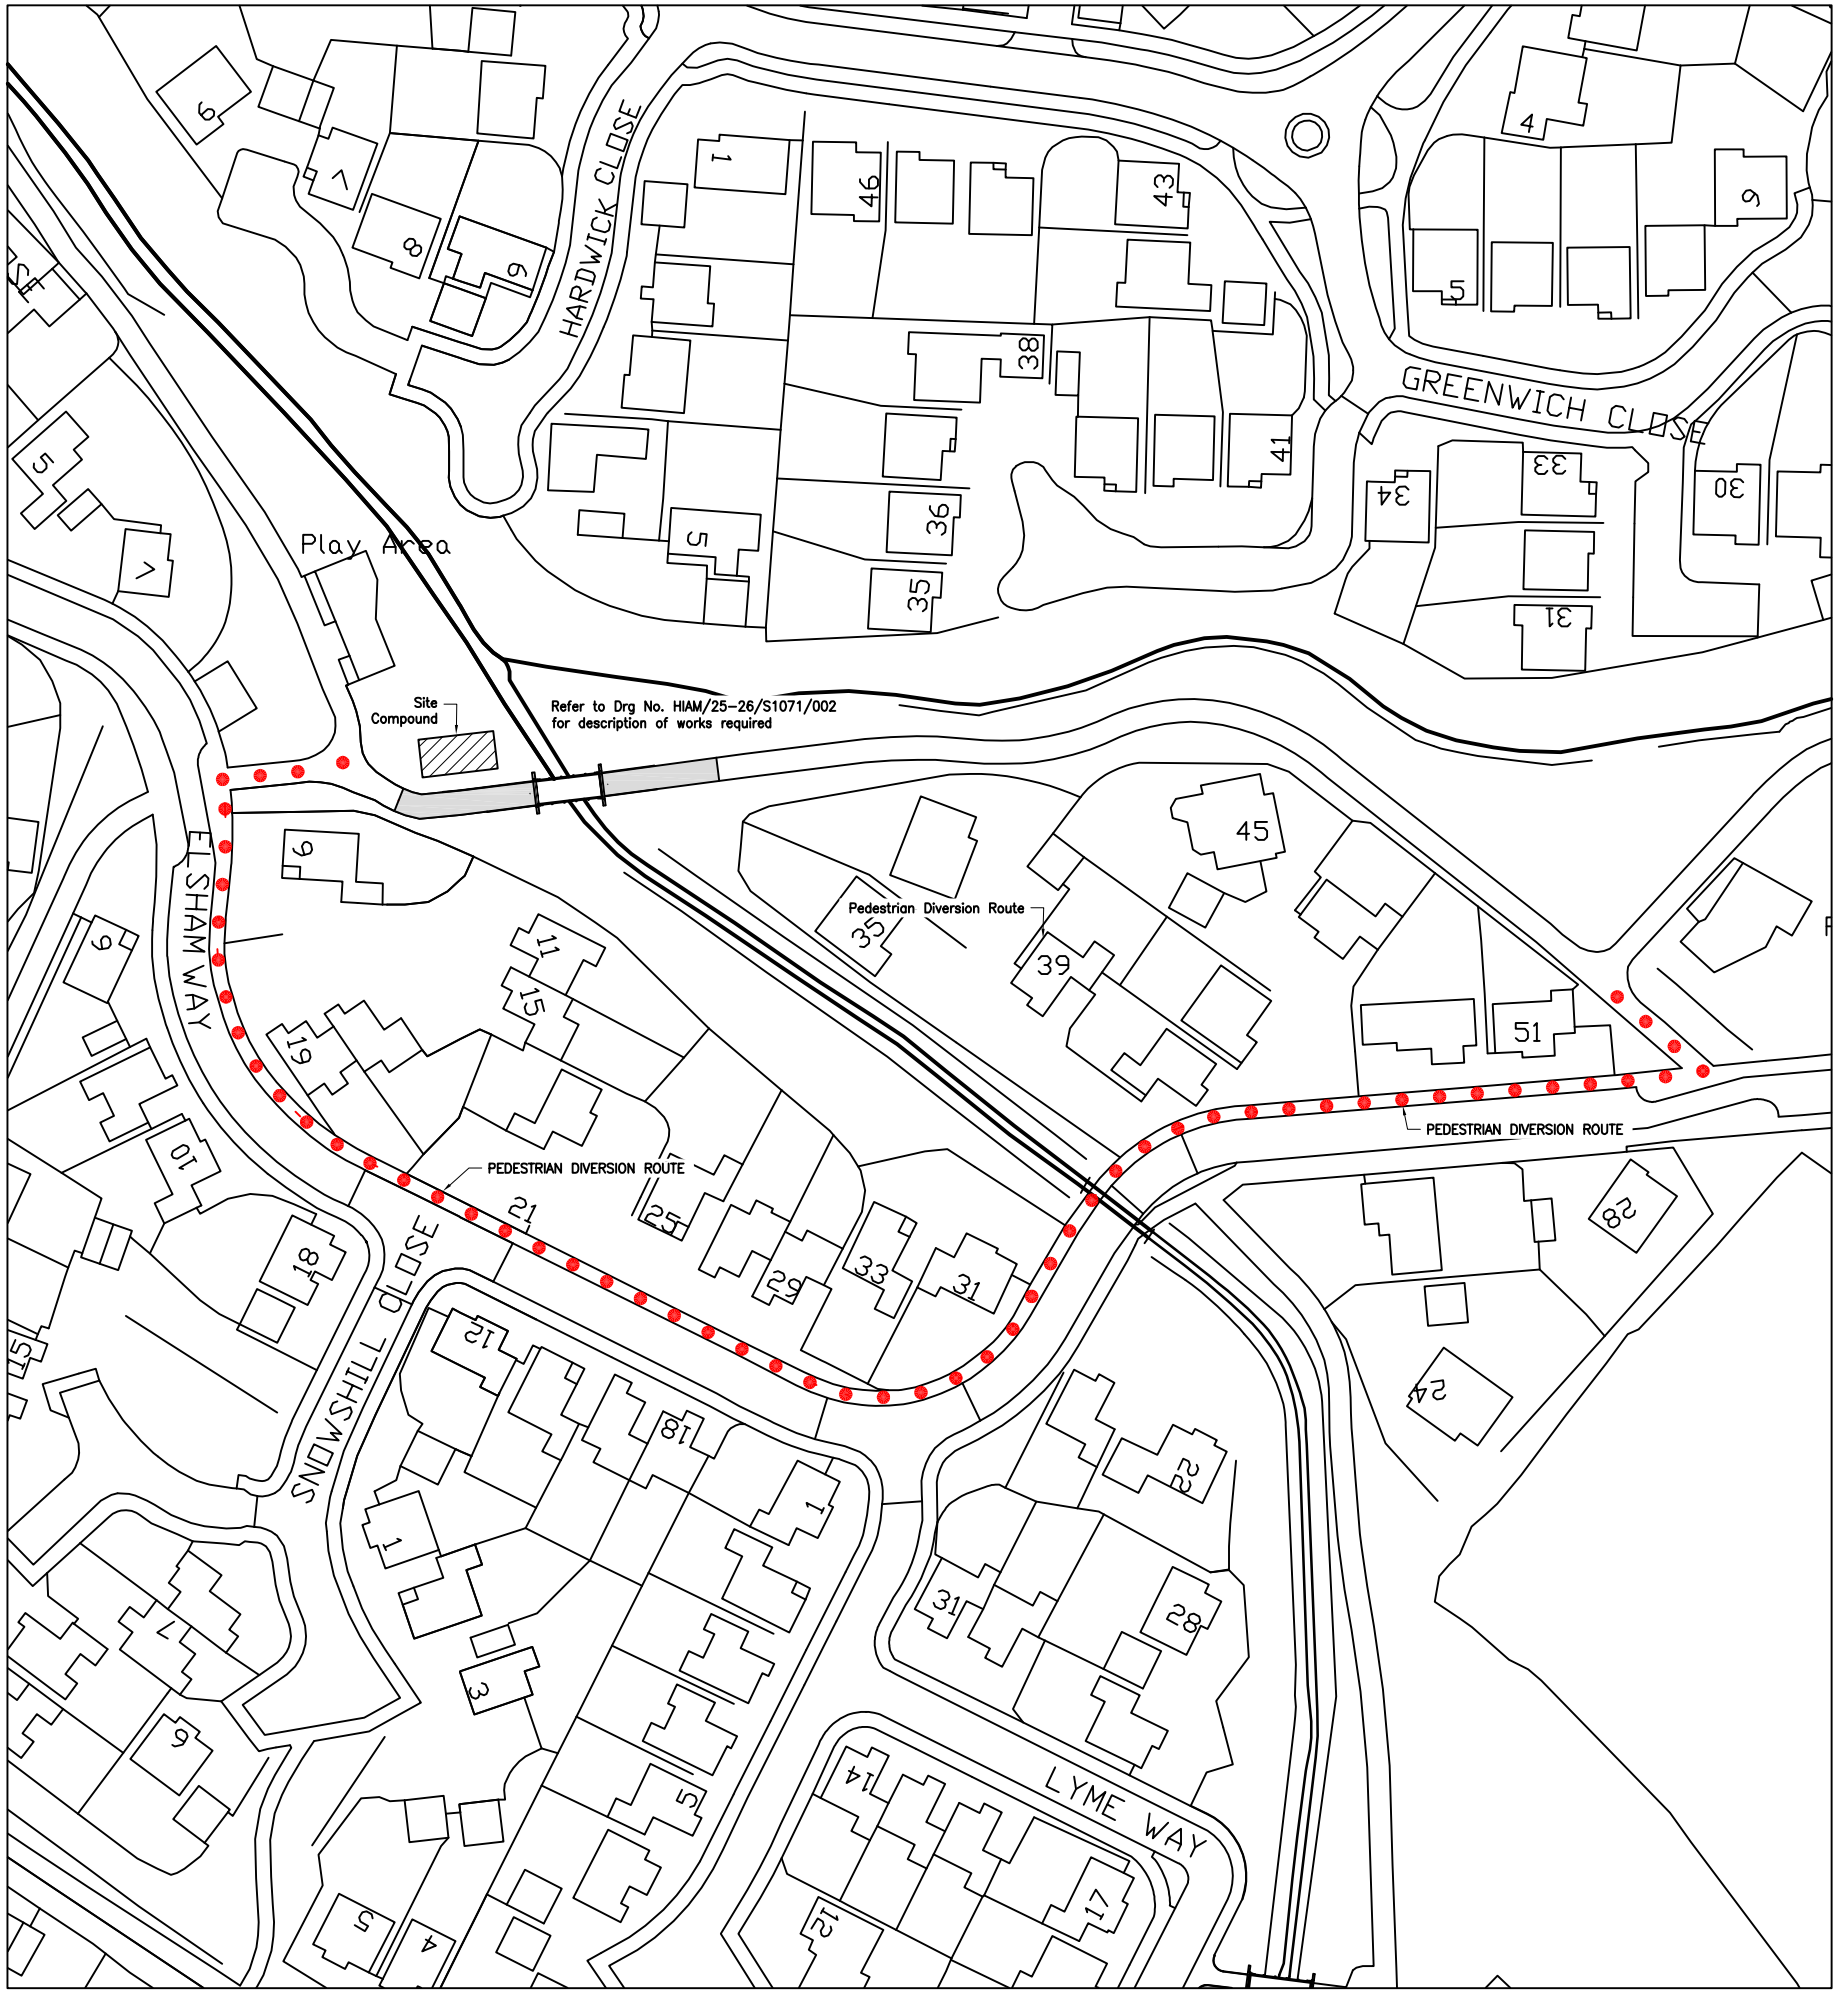

Location Plan
Scale 1:200 @ A1

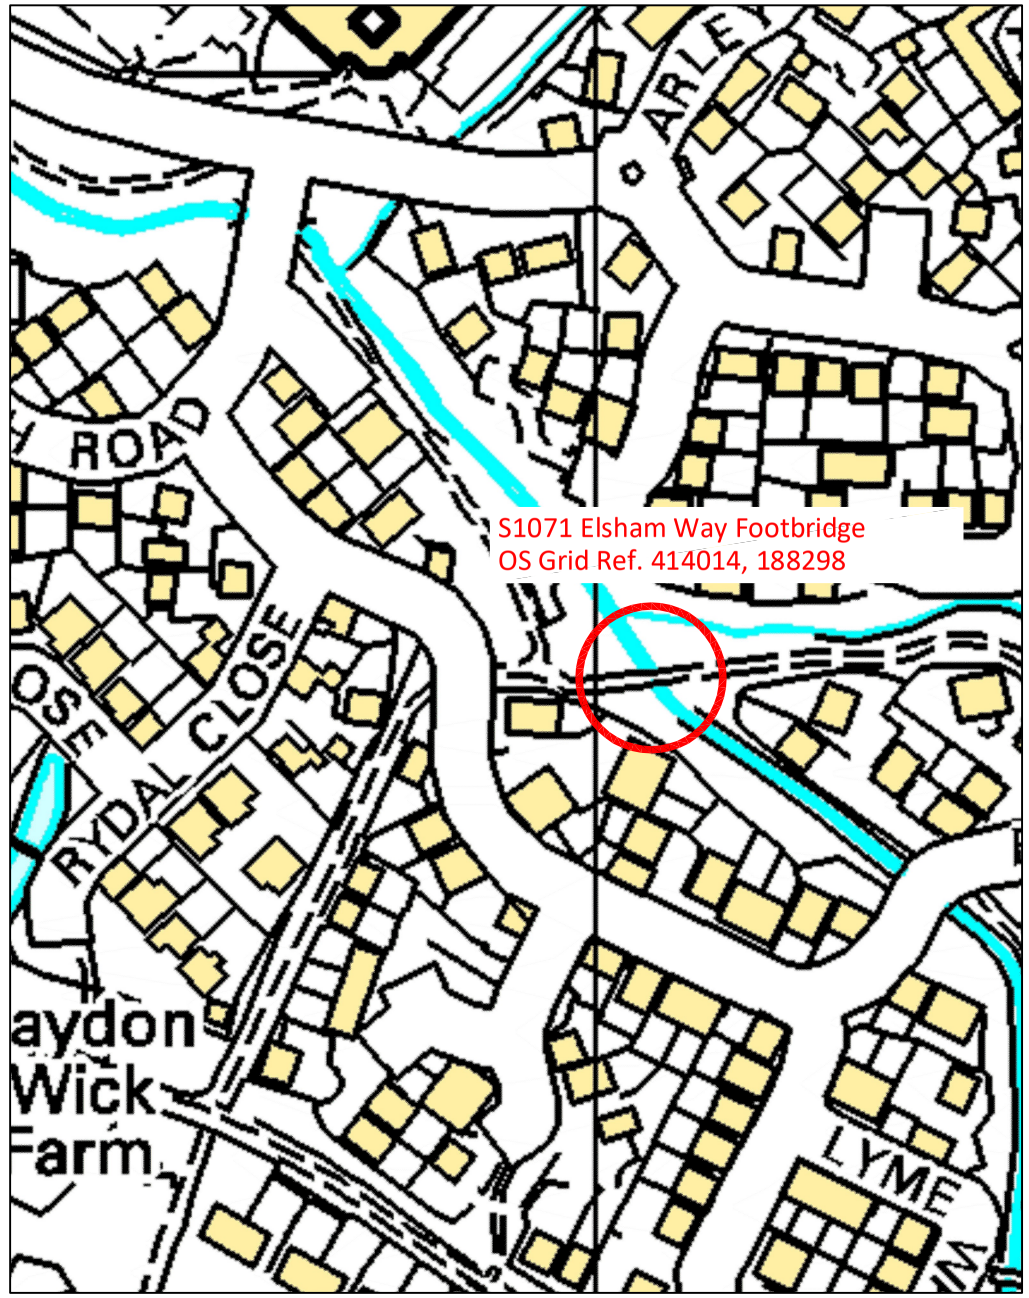

Location Plan
Not to Scale

This map is reproduced from Ordnance Survey material with the permission of Ordnance Survey on behalf of the Controller of Her Majesty's Stationary Office Crown copyright. Unauthorised reproduction infringes Crown copyright and may lead to prosecution or civil proceedings. Swindon Borough Council 100024296.

Rev	Description	By	Date	Chk'd	Auth

Client

Swindon Borough Council

Board Director of Service Delivery,
Wat Tyler House,
Swindon, SN1 2JG.
Telephone (01793) 445500

HIGHWAY INFRASTRUCTURE
ASSET MANAGEMENT

Title

Elsham Way Footbridge

Location Plan

Sheet Size	Original Scale	Designed/Drawn	Checked	Authorised
A1	As Shown	SPW		
		Date 07/11/25	Date	Date

Drawing Number HIAM/25-26/S1071/001

Rev