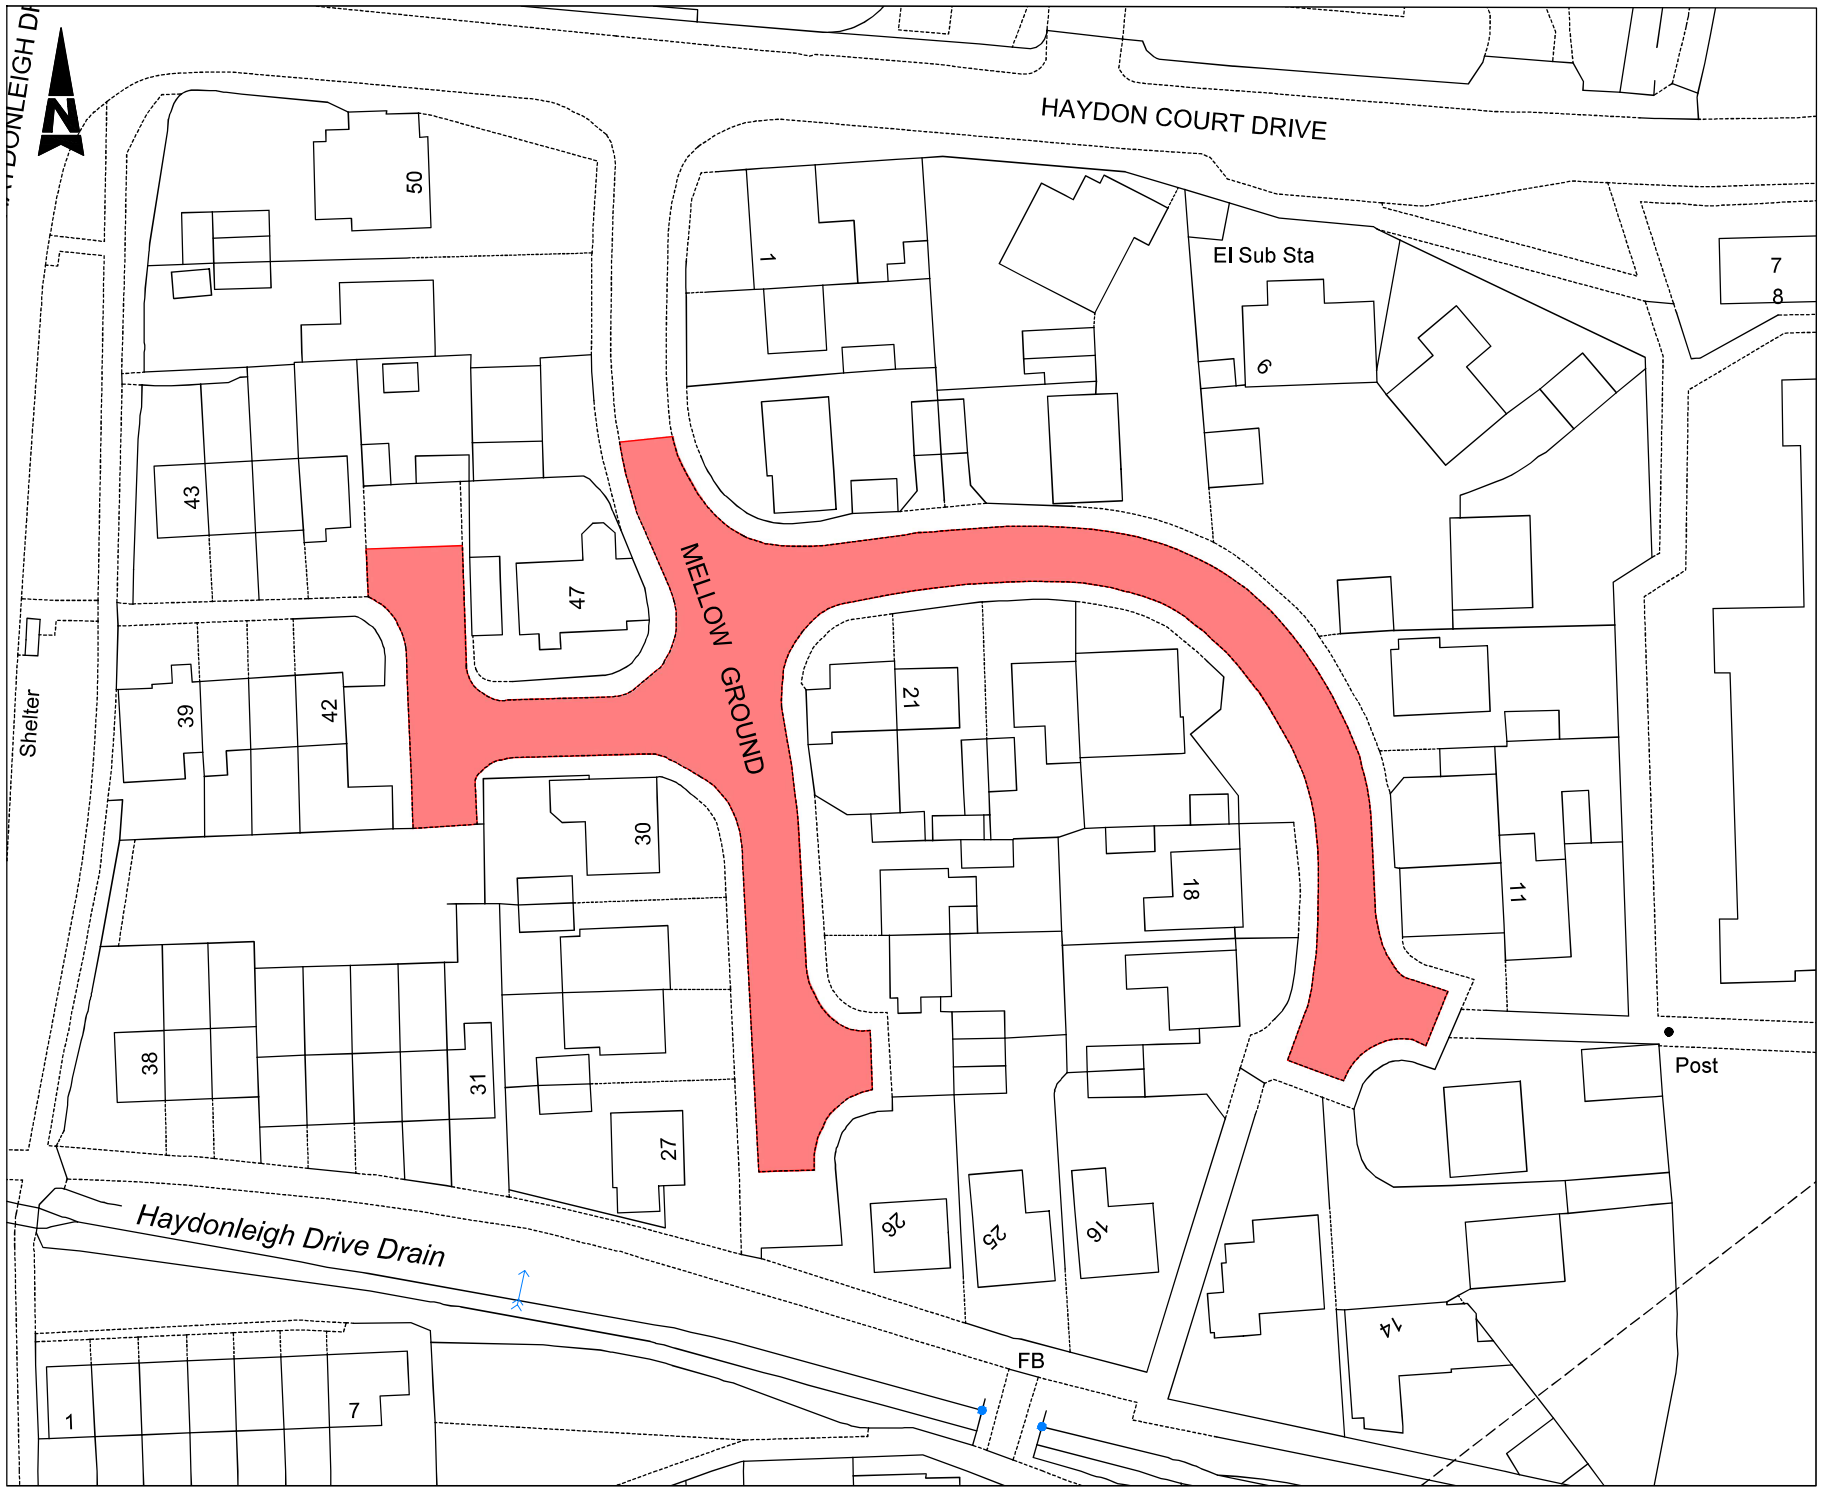

	REVISIONS
1.0	FIRST ISSUE

Notes

1. Limits of works are approximate and are to be agreed on site with a Swindon BC Supervisor.

Key

Site extents

© Crown copyright and database rights 2026 AC0000806451

Swindon Borough Council

Highways Design
Wat Tyler House West,
Beckhampton Street,
Swindon,
SN1 2JH
Telephone (01793) 445500

HIGHWAYS DESIGN

Project:

HIGHWAY MAINTENANCE 2026/2027
MINOR ROADS INLAY

Title:

MELLOW GROUND
SITE EXTENTS

Scale	Drawn	Checked	Date
N.T.S	NT	MSW	MAR 26
Drawing no. HD/2627/002/015/DR/001			Revision 1.0

A3